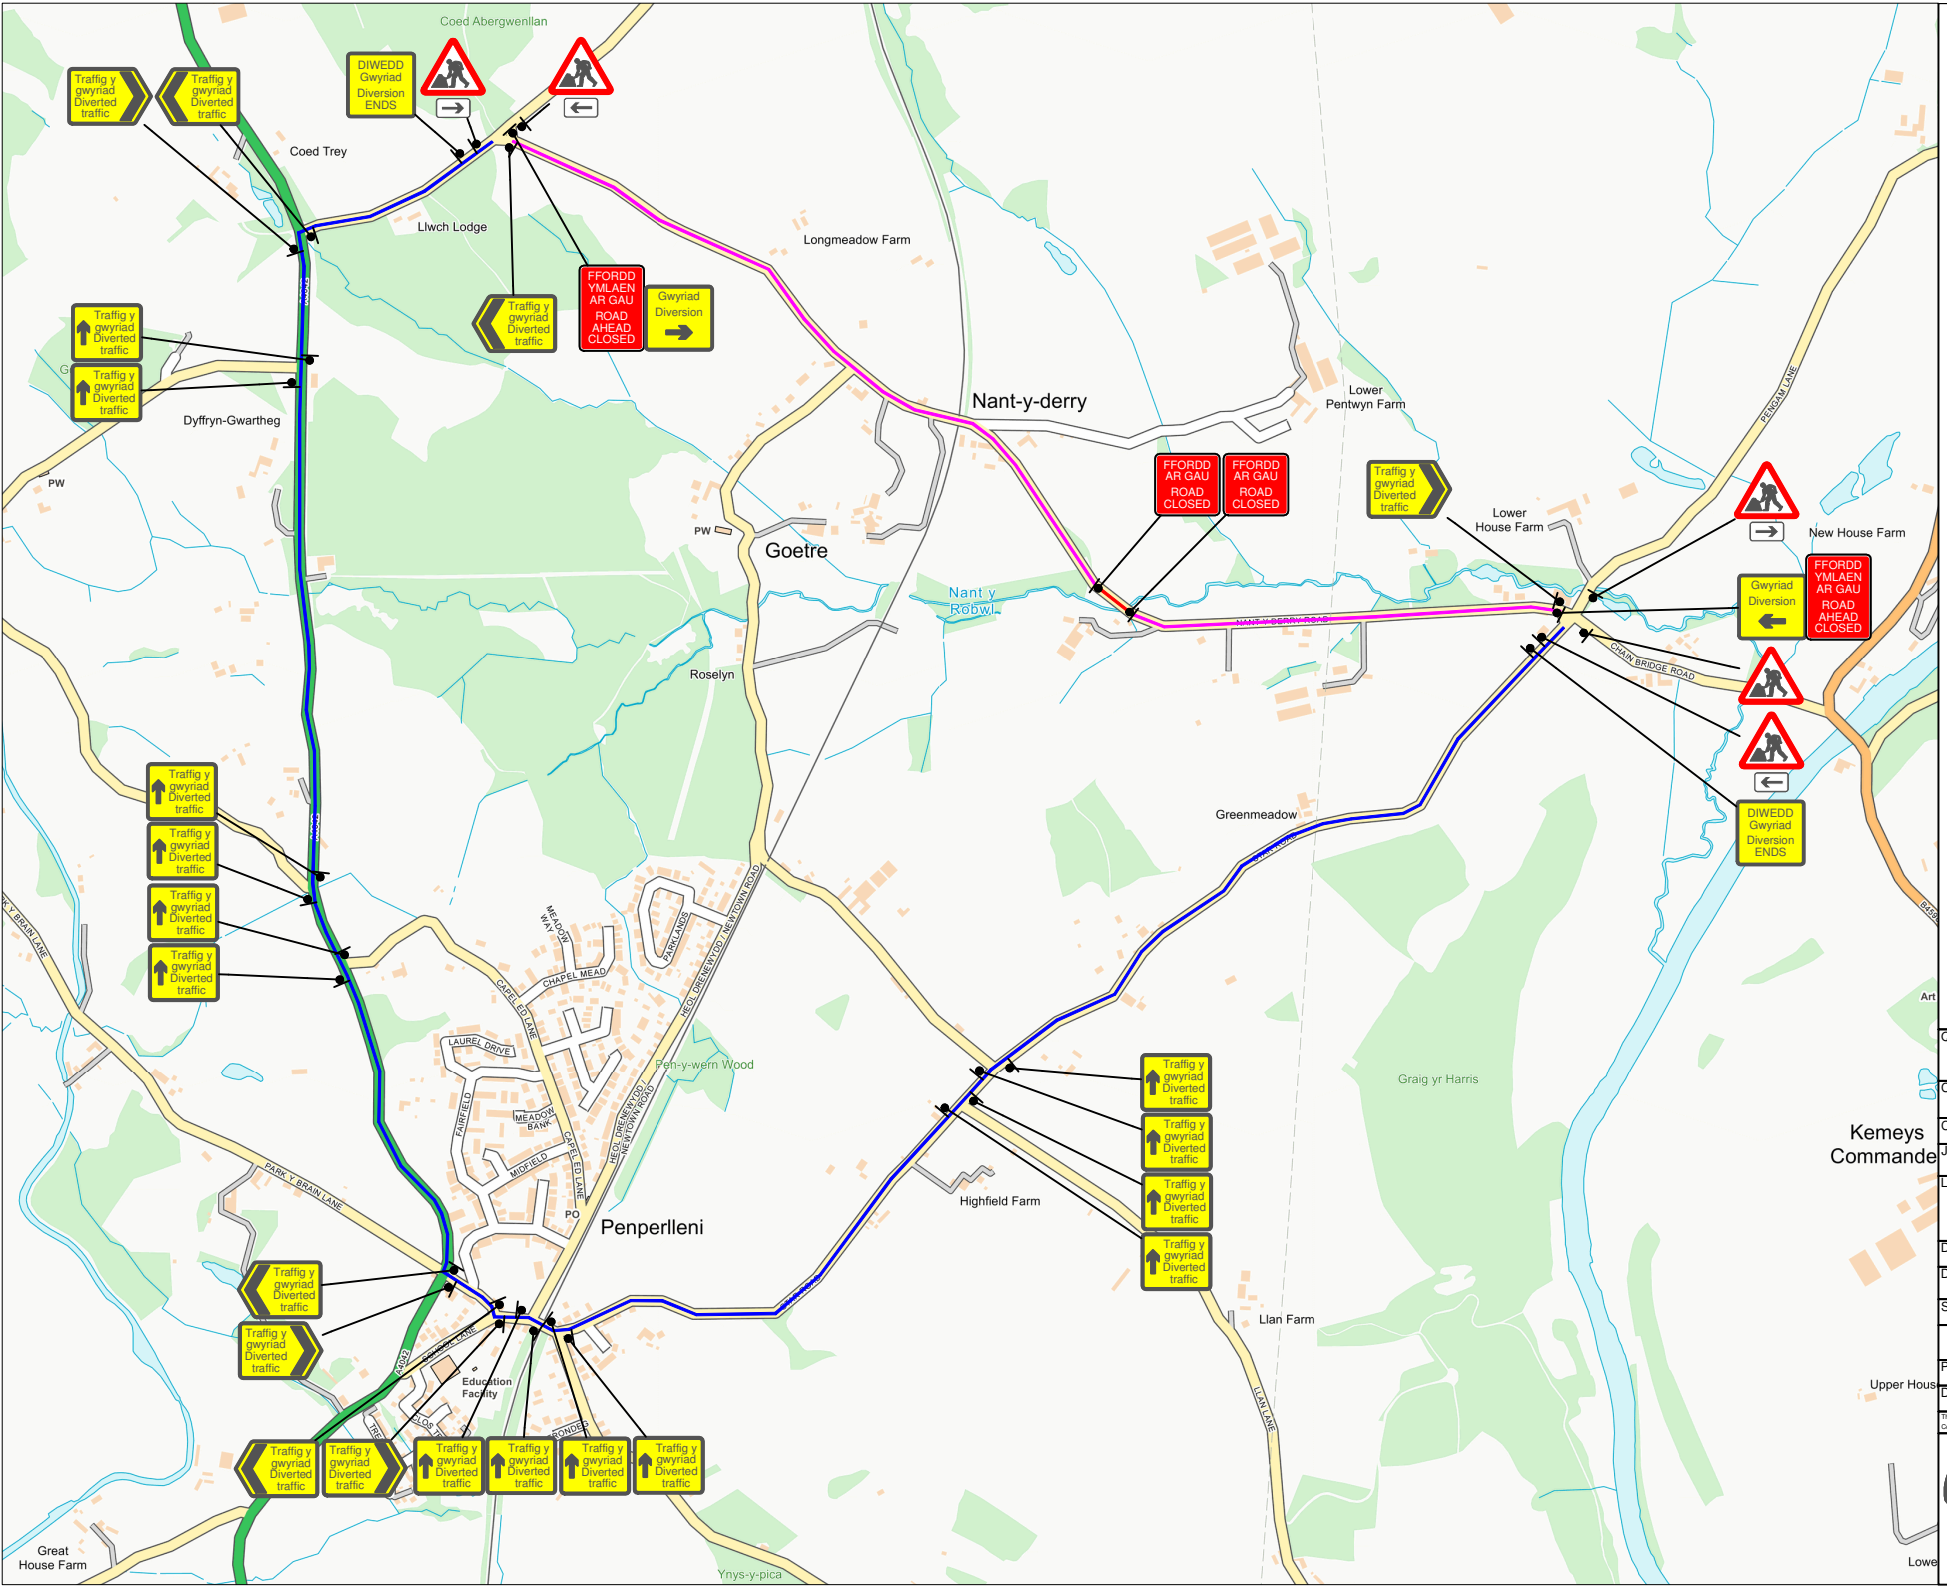

TRAFFIC MANAGEMENT NOTES:
1) All temporary traffic management shall be in accordance with Chapter 8 of the Traffic Signs Manual.
2) All temporary traffic management shall be in accordance with the Traffic Signs Regulations and General Directions 2016.
3) All temporary traffic management shall conform to the Safety at Street Works and Road Works, A Code of Practice.
4) All signing should be located 450mm minimum from any carriageway.
5) All temporary traffic management sign locations are indicative and are subject to on site approval from the Engineer.

QTY: 2 REF: 573 Direction to hazard (variant)	
QTY: 5 REF: 7001 Road works ahead	
QTY: 2 REF: 2702 Diversion Ends	DIWEDD Gwyriad Diversion ENDS
QTY: 2 REF: 573 Direction to hazard	
QTY: 4 REF: 2704 Diverted traffic	Traffig y gwyriad Diverted traffic
QTY: 1 REF: 2702 Diversion	Gwyriad Diversion
QTY: 2 REF: 7010-1 Nature of temporary hazard ahead - Road Ahead Closed	FFORDD YMLAEN AR GAU ROAD AHEAD CLOSED
QTY: 4 REF: 2704 Diverted traffic	Traffig y gwyriad Diverted traffic
QTY: 14 REF: 2703 Diverted traffic	Traffig y gwyriad Diverted traffic
QTY: 1 REF: 2702 Diversion	Gwyriad Diversion
QTY: 2 REF: 7010-1 Nature of temporary hazard ahead - Road Closed	FFORDD AR GAU ROAD CLOSED

Key

- Traffic sign
- Traffic cone/cylinder
- No waiting cone
- Pedestrian barrier
- Road Closure
- Diversion route

QR Code:

Checked by: Bleddyn Jayne

Customer: MWS LTD

Job reference: 96411476

Location: MELIN Y COED, NANTYDERRY, ABERGAVENNY, MONMOUTHSHIRE NP79DN

Date: 12/01/2024

Description: Road Closure

Scale: NTS | OS HA: 0

Core Highways
www.corehighways.com

Produced by: Darren Grave-Weir

Drawing reference: DG/12.01.24/G113797

This Drawing is subject to Copyright and remains the property of Core Highways. Contains Ordnance Survey data.

core highways